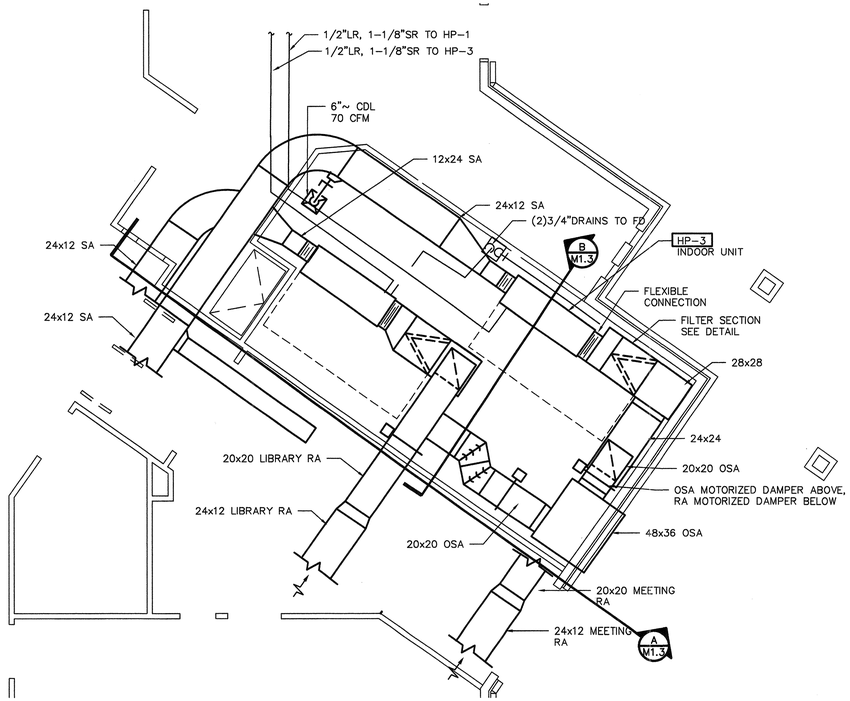

MEZZANINE PLAN – HVAC

1/4" = 1'-0"

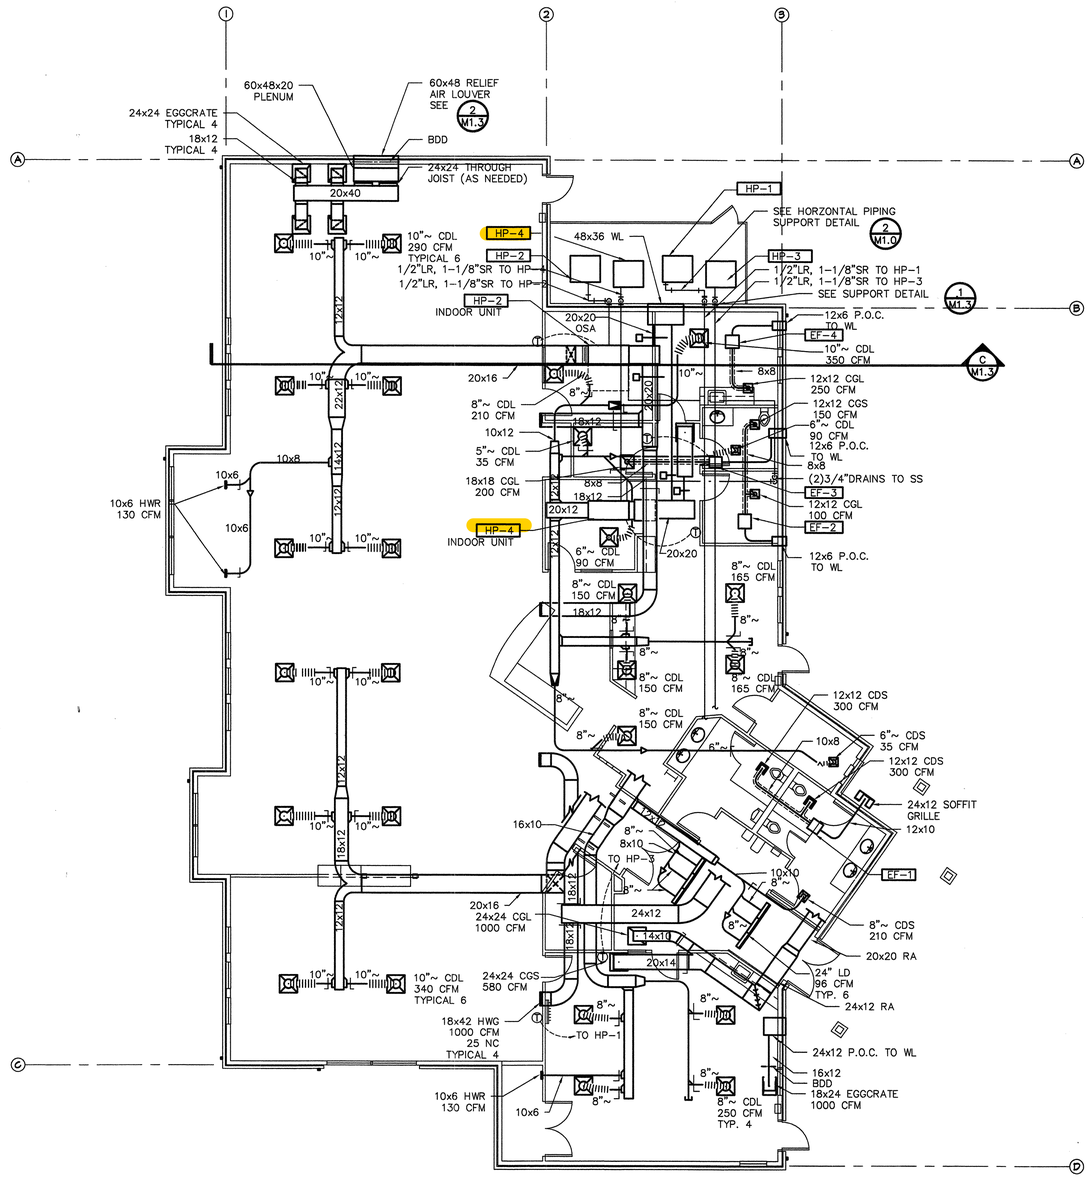

FLOOR PLAN – HVAC

1/8" = 1'-0"

THE LEWIS
ARCHITECTS
LEWIS CANNON JAMIESON

2800 Northup Way
Suite 100
Bellevue, WA 98004
Phone (425) 827-5602
Fax (425) 822-5490

Drawn By:	RH
Checked:	RJB
Approved:	R. JAMIESON

THE RICE GROUP, Inc.
Consulting Engineers
19015 36th Ave. W.
Suite E
Lynnwood, Wa. 98036
(425) 774-3829
(425) 672-2084 FAX

RALPH J. RAIN
STATE OF WASHINGTON
11274
REGISTERED
PROFESSIONAL ENGINEER

EXPIRES: 8/21/2001

Issue	Description	Date
	PERMIT SET	07-12-2000
	BID SET	07-21-2000

Project Title:

GRANITE FALLS LIBRARY

Sheet Title:

FLOOR PLAN – HVAC ENLARGED PLANS

Scale:	AS NOTED
Project No:	99035
Date:	07-21-2000

Sheet No.:

M1.2