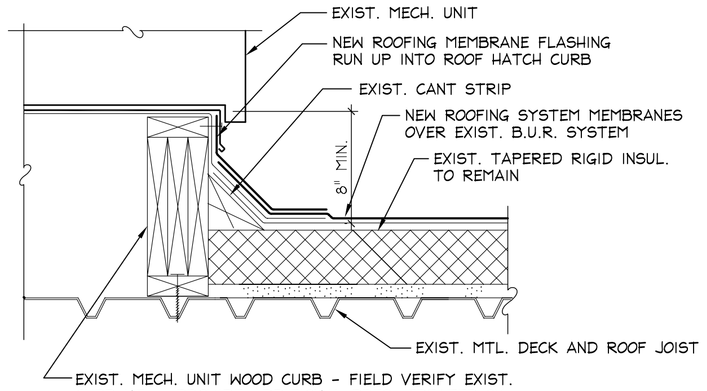

7 MECH. CURB DTL.
SCALE: 1 1/2" = 1'-0"

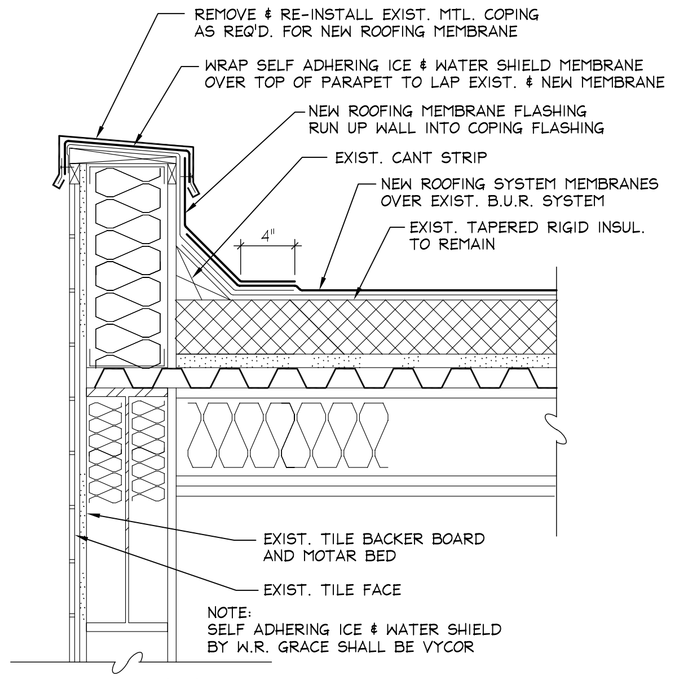

ROOFING NOTES:
1. VERIFY WITH ROOFING MANUF. STANDARD DETAILS AND MANUF. WRITTEN RECOMMENDATIONS FOR NEW ROOFING SYSTEM MEMBRANES SYSTEM OVER EXIST. B.U.R. ROOFING SYSTEM.
2. IF REQ'D. REMOVE EXISTING B.U.R. SYSTEM FLASHING MEMBRANES FOR NEW ROOFING SYSTEM FLASHING MEMBRANES. VERIFY WITH NEW SYSTEM MANUF. WRITTEN INSTRUCTIONS.

4 LOWER ROOF PARAPET DTL.
SCALE: 1 1/2" = 1'-0"

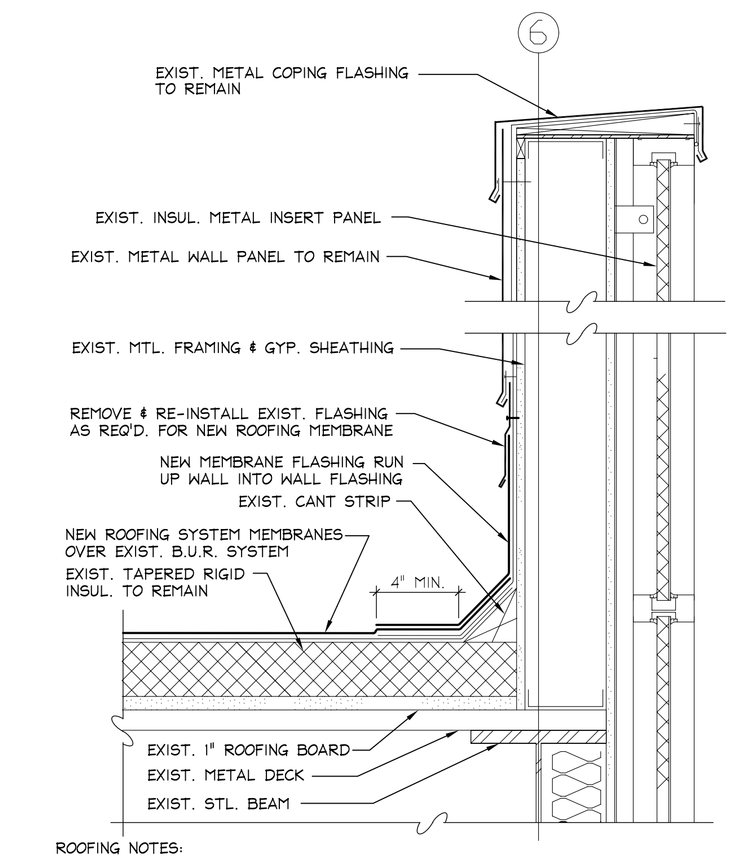

ROOFING NOTES:
1. VERIFY WITH ROOFING MANUF. STANDARD DETAILS AND MANUF. WRITTEN RECOMMENDATIONS FOR NEW ROOFING SYSTEM MEMBRANES SYSTEM OVER EXIST. B.U.R. ROOFING SYSTEM.
2. IF REQ'D. REMOVE EXISTING B.U.R. SYSTEM FLASHING MEMBRANES FOR NEW ROOFING SYSTEM FLASHING MEMBRANES. VERIFY WITH NEW SYSTEM MANUF. WRITTEN INSTRUCTIONS.

2 NEW ROOFING SYSTEM @ PARAPET
SCALE: 1 1/2" = 1'-0"

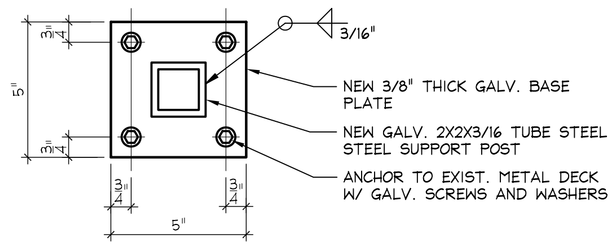

9 SUPPORT POST BASE PLATE
SCALE: 3" = 1'-0"

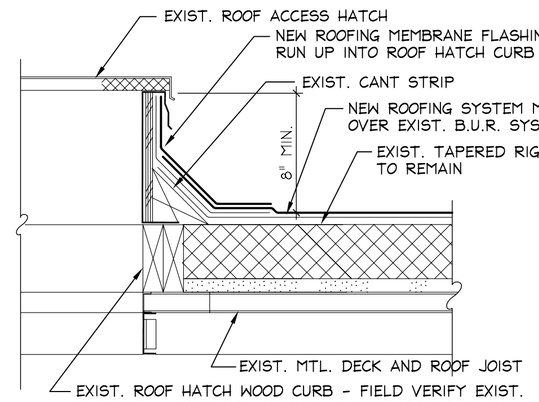

6 ROOF HATCH DTL.
SCALE: 1 1/2" = 1'-0"

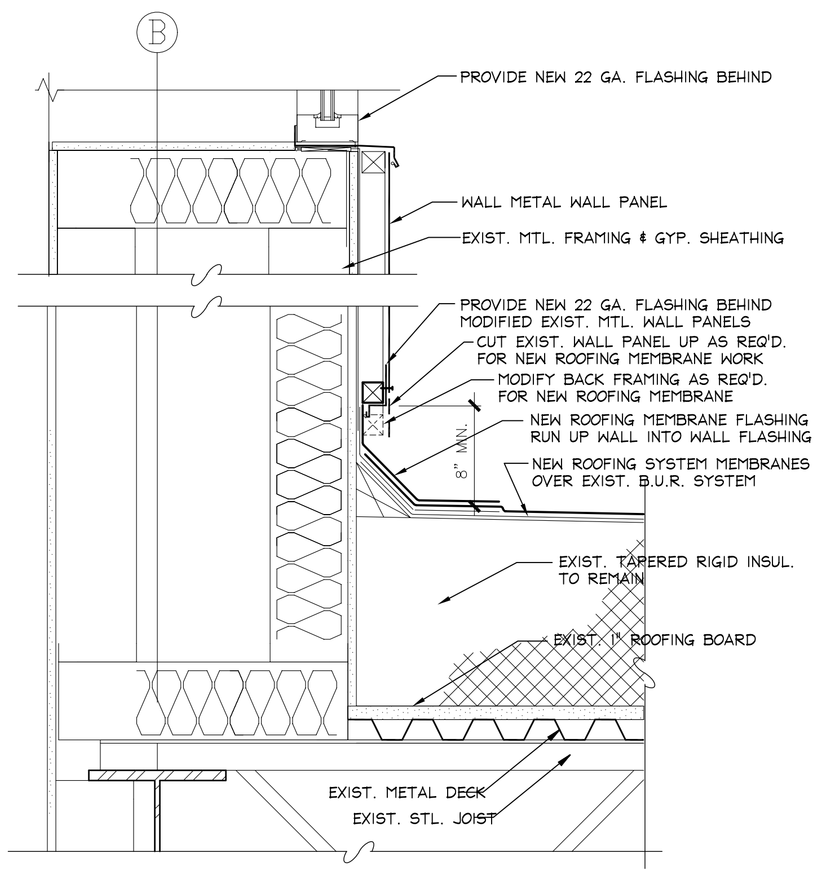

ROOFING NOTES:
1. IF REQ'D. REMOVE EXISTING B.U.R. SYSTEM FLASHING MEMBRANES FOR NEW ROOFING SYSTEM FLASHING MEMBRANES. VERIFY WITH NEW SYSTEM MANUF. WRITTEN INSTRUCTIONS.
2. VERIFY WITH ROOFING MANUF. STANDARD DETAILS AND MANUF. WRITTEN RECOMMENDATIONS FOR NEW ROOFING SYSTEM MEMBRANES SYSTEM OVER EXIST. B.U.R. ROOFING SYSTEM.

3 NEW ROOFING @ EXIST. SIDE WALL
SCALE: 1 1/2" = 1'-0"

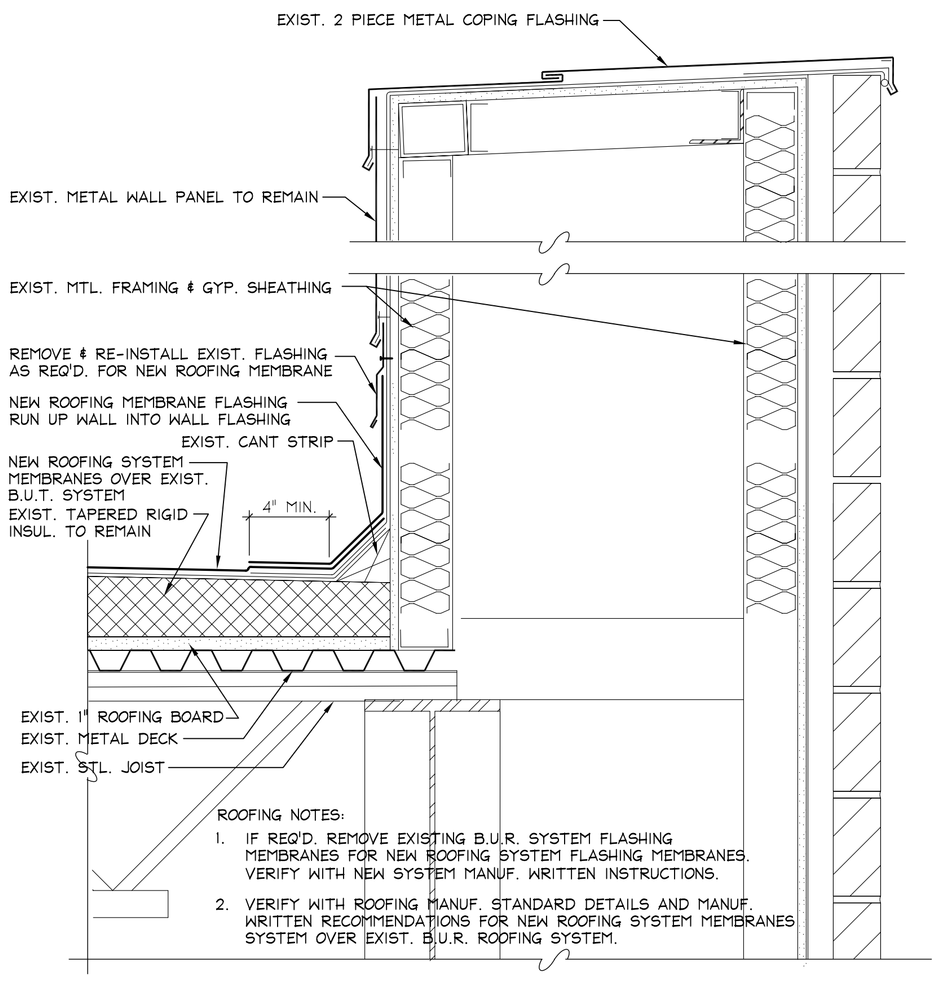

ROOFING NOTES:
1. IF REQ'D. REMOVE EXISTING B.U.R. SYSTEM FLASHING MEMBRANES FOR NEW ROOFING SYSTEM FLASHING MEMBRANES. VERIFY WITH NEW SYSTEM MANUF. WRITTEN INSTRUCTIONS.
2. VERIFY WITH ROOFING MANUF. STANDARD DETAILS AND MANUF. WRITTEN RECOMMENDATIONS FOR NEW ROOFING SYSTEM MEMBRANES SYSTEM OVER EXIST. B.U.R. ROOFING SYSTEM.

1 NEW ROOFING SYSTEM @ PARAPET
SCALE: 1 1/2" = 1'-0"

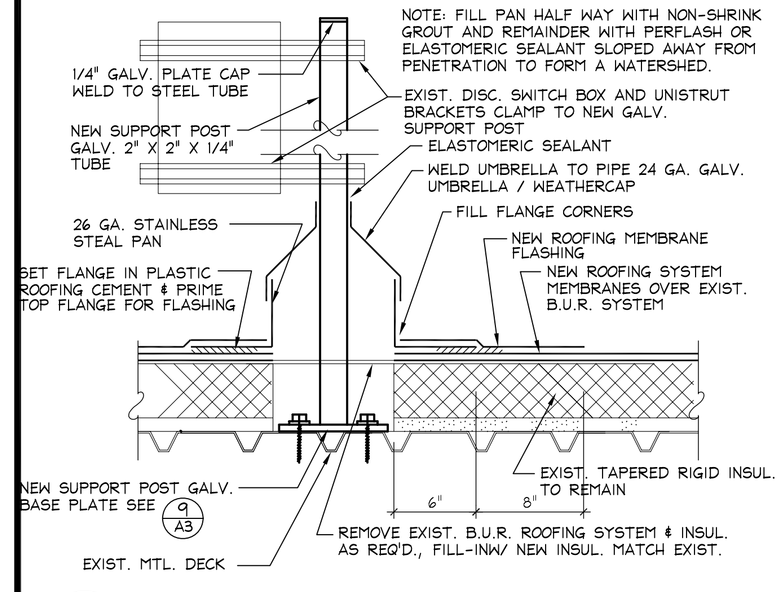

8 NEW SUPPORT POST
SCALE: 1 1/2" = 1'-0"

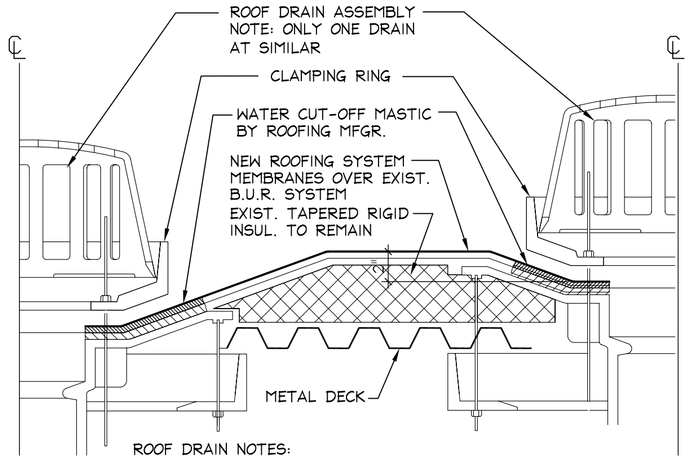

ROOF DRAIN NOTES:
1. ALL BOLTS OR CLAMPS MUST BE IN PLACE TO PROVIDE CONSTANT COMPRESSION OF WATER CUT-OFF MASTIC.
2. CUT THE MEMBRANE SO IT EXTENDS A MINIMUM OF 12" FROM THE ATTACHEMENT POINTS OF THE DRAIN CLAMPING RING.
3. AT SIMILAR ONLY ONE DRAIN

5 ROOF DRAIN AND OVERFLOW
SCALE: 1 1/2" = 1'-0"

SALASO'BRIEN
10202 Fifth Avenue NE, Suite 300
Seattle, WA 98125
p. 206.547.1940 | f. 206.547.8212
salasobrien.com

KORD S KURISU
ARCHITECT
P.O. BOX 92
MUKILTEO, WASHINGTON 98275
(425) 870-0308

CONSULTANT

PROFESSIONAL SEAL

5151 REGISTERED ARCHITECT
KORD S KURISU
STATE OF WASHINGTON

COPYRIGHT NOTICE
THIS DRAWING WAS PREPARED FOR USE ON A SPECIFIC SITE CONTEMPORANEOUSLY WITH ITS ISSUE DATE AND IT IS NOT SUITABLE FOR USE ON A DIFFERENT PROJECT SITE OR AT A LATER TIME. USE OF THIS DRAWING FOR REFERENCE OR EXAMPLE ON ANOTHER PROJECT REQUIRES THE SERVICES OF PROPERLY LICENSED ARCHITECTS AND ENGINEERS. REPRODUCTION OF THIS DRAWING FOR REUSE ON ANOTHER PROJECT IS NOT AUTHORIZED AND MAY BE CONTRARY TO THE LAW

ISSUE SETS

ISSUE	DATE
BID SET	10/10/20

REVISIONS

NO.	DATE	DESCRIPTION

SNO-ISLE LIBRARIES
MONROE LIBRARY
REPLACE ROOF SECTIONS
1070 VILLAGE WAY
MONROE, WASHINGTON

PROJECT MANAGER:
CHECKED BY:
DRAWN BY:
DOCUMENT DATE:

SHEET NAME.

SHEET NO.
A-3
OF 3