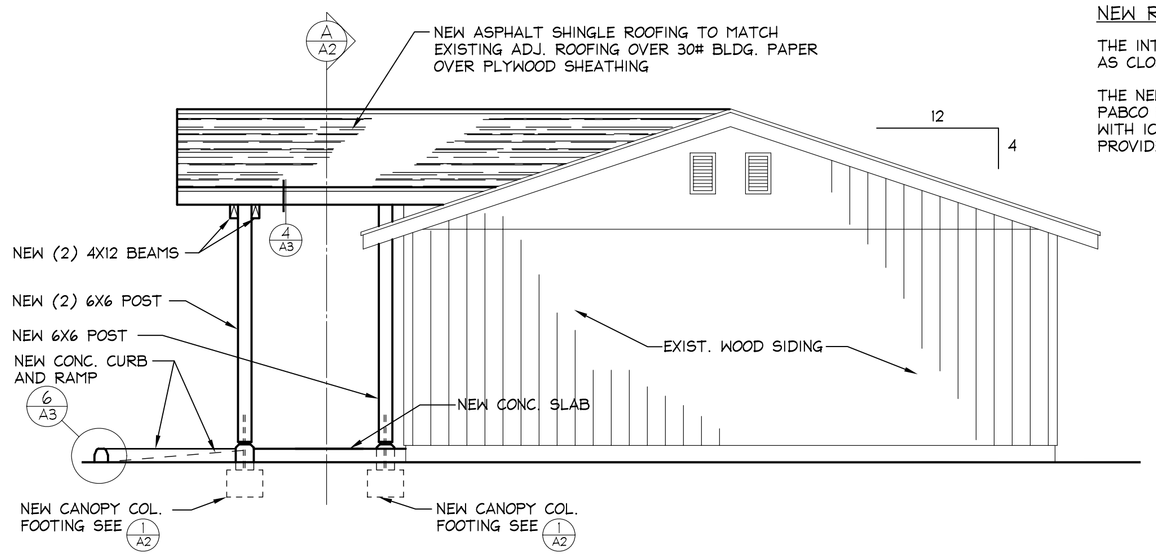

PRELIM. NORTH ELEVATION

SCALE: 1/4" = 1'-0"

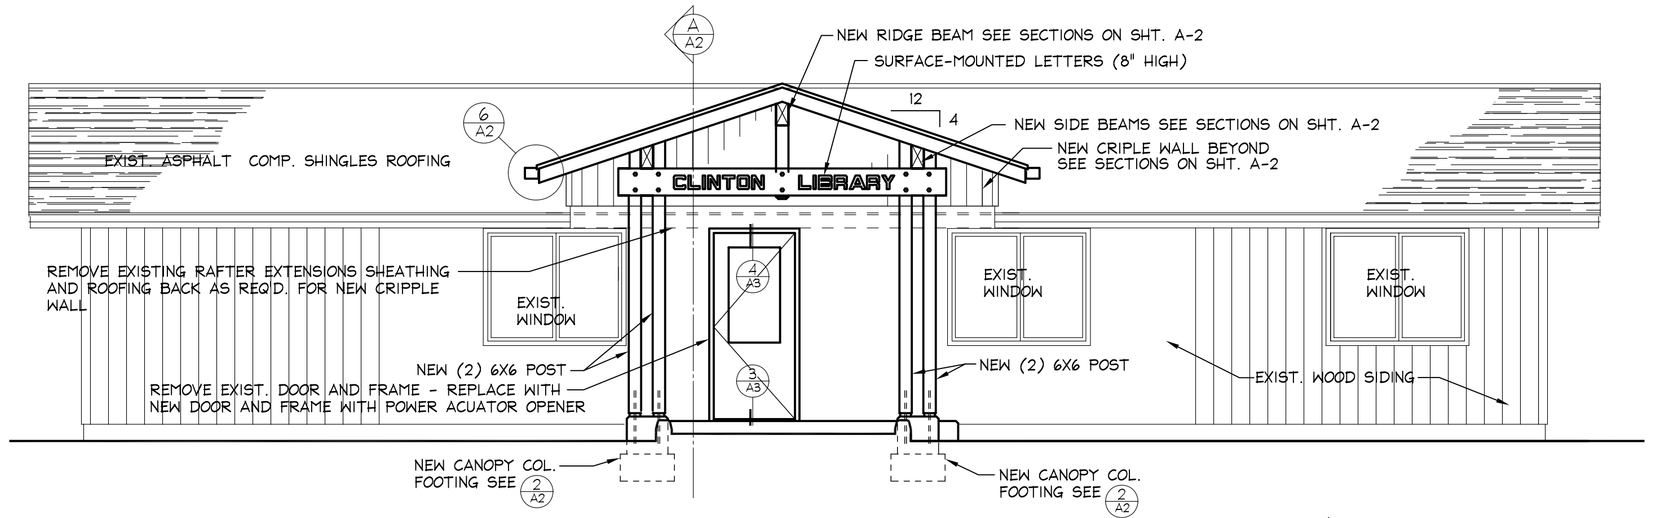

EAST ELEVATION

SCALE: 1/4" = 1'-0"

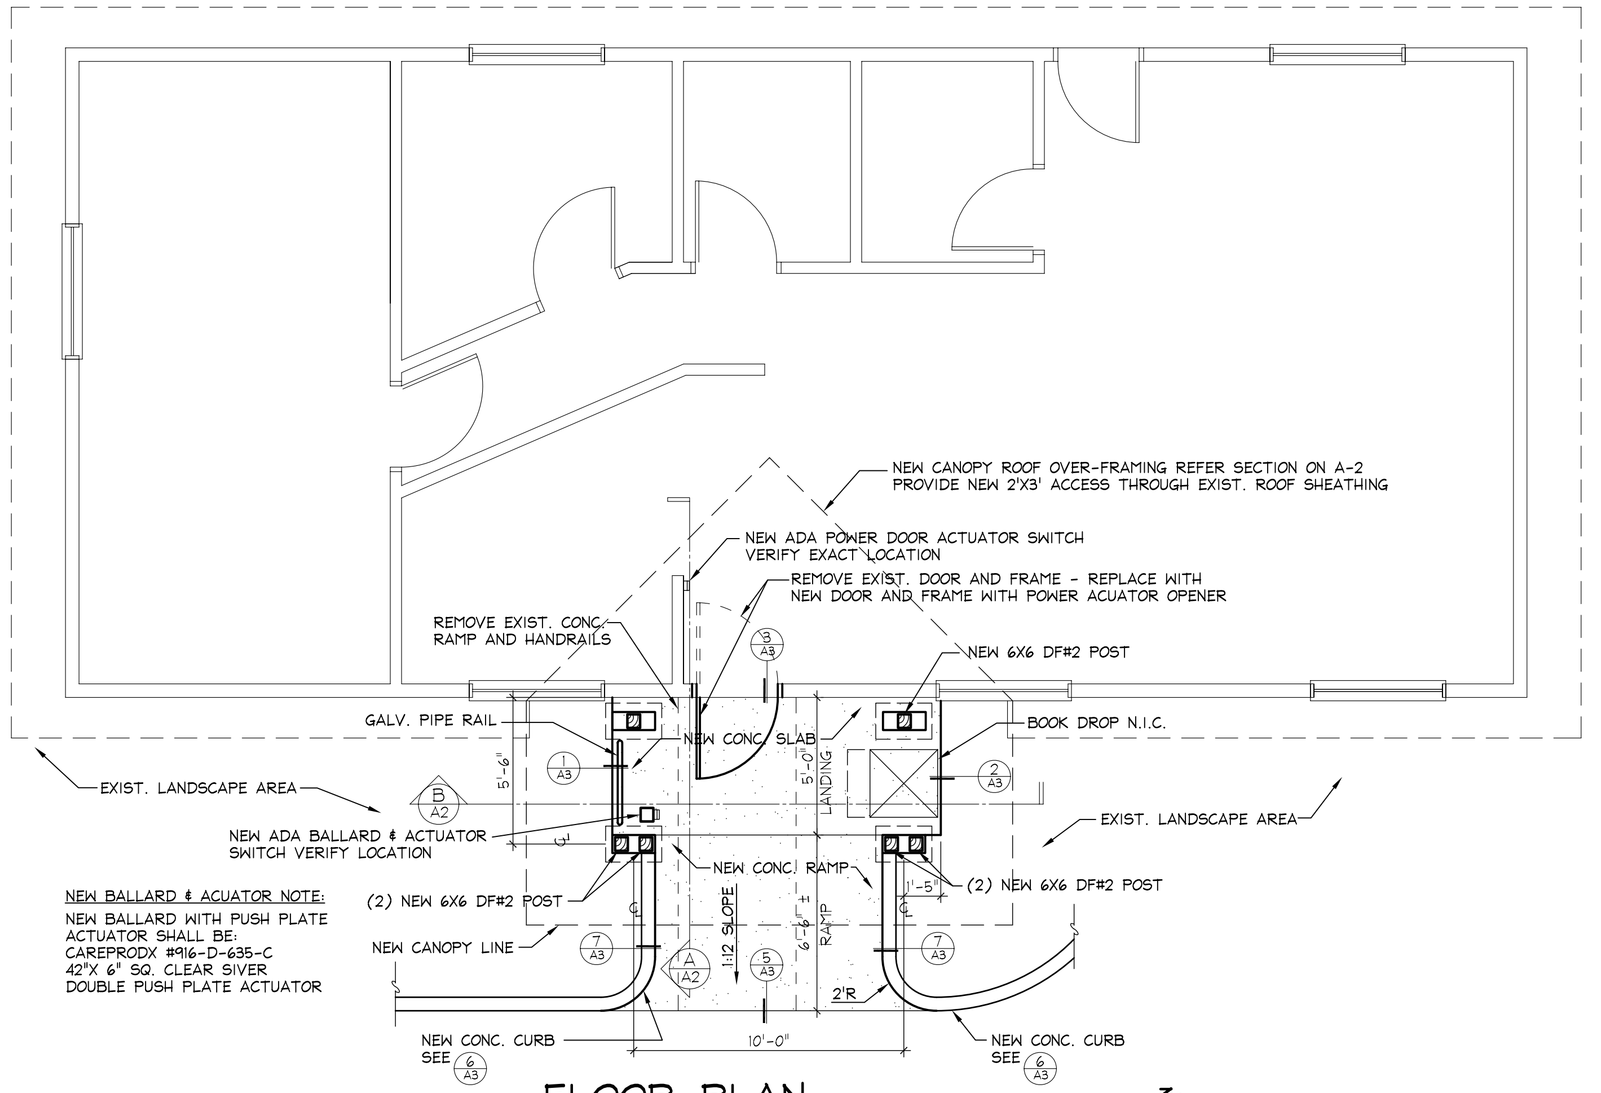

FLOOR PLAN

SCALE: 1/4" = 1'-0"

NEW BALLARD & ACUATOR NOTE:

NEW BALLARD WITH PUSH PLATE ACTUATOR SHALL BE:
CAREPRODX #916-D-635-C
42"X 6" SQ. CLEAR SILVER
DOUBLE PUSH PLATE ACTUATOR

NEW ROOFING NOTE:

THE INTENT IS FOR THE NEW ROOFING SYSTEM TO MATCH AS CLOSE AS POSSIBLE THEEXISTING BUILDING ROOFING SYSTEM.

THE NEW ROOFING SHALL BE:
PABCO ROOFING PRODUCTS PARAMOUNT ADVANTAGE OAKWOOD WITH ICE & WATER BARIER AT EAVES AND VALLEYS.
PROVIDE MANUF. VENT RIDGE

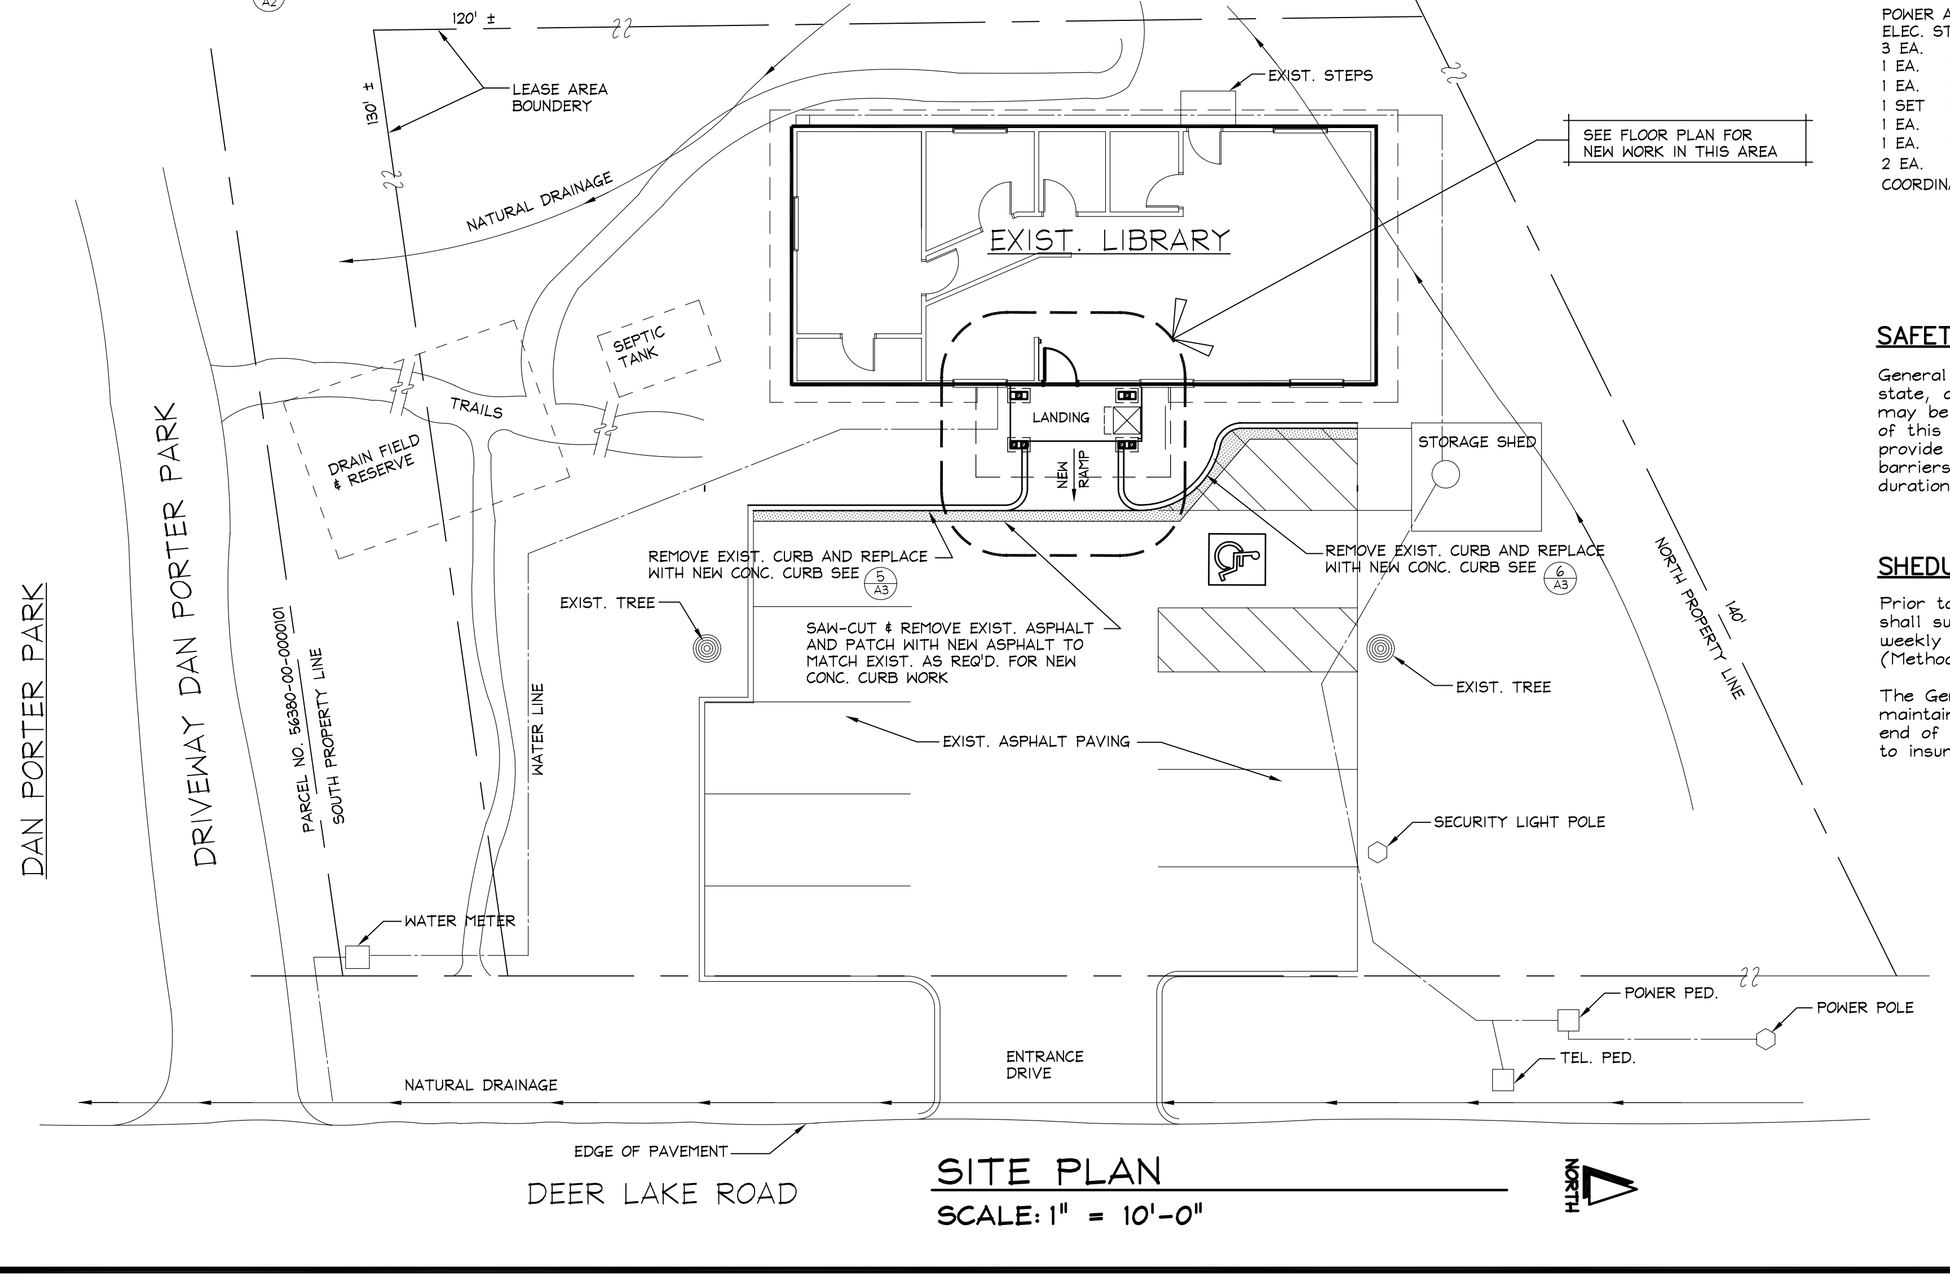

SITE PLAN

SCALE: 1" = 10'-0"

NORTH

NEW DOOR HARDWARE GROUP

POWER ACTUATED OPERATOR & PUSH BOTTON SWITCHES
ELEC. STRIKE
3 EA. HINGES
1 EA. HINGES
1 EA. DOOR SWEEP
1 SET WEATHERSTRIPPING
1 EA. THRESHOLD
1 EA. EXIT DEVISE PANIC HARDWARE
2 EA. KICKPLATES (EACH SIDE OF DR.)
COORDINATE DOOR SECURITY WITH SNO-ISLE LIBRARY

SAFETY REGULATIONS

General Contractor shall abide by all federal, state, and local agencies safety regulations which may be affected by the performance of the new work of this project. The General Contractor shall provide handrails, elevators, ladders, traffic & pedistrian barriers, etc. and maintain all safety procedures for the duration of the project.

SHEDULING NOTE

Prior to the start of any work, the General Contractor shall submit a proposed written description for a weekly schedule noting proposed work days and hours (Method of Procedure Form) for approval by the

The General Contractor shall be responsible for maintaining building security at all times. At the end of each day, close up the building as required to insure a safe, secure and waterproof condition.

GENERAL NOTES

1. General Contractor is responsible for compliance with all local codes and ordinances. All construction shall comply with the following codes (latest editions),
   - A. Uniform Building Code
   - B. Uniform Plumbing Code
   - C. Uniform Mechanical Code
   - D. National Electrical Code
   - E. ICC A117.1-2017 Standard for Accessible and Usable Buildings and Facilities

   If local codes and ordinances are more stringent, Contractor shall comply.
2. General Contractor and all subcontractors shall apply for and pay for all applicable permits required for the work under this contract.
3. General Contractor shall verify all dimensions and existing conditions before starting work. Notify Architect of any discrepancies.
4. Demolitions, removal and all new work shall be performed with a minimum of interruption of the Owner's normal business routine. Confer with the local building manager and Owner's Representative and coordinate prior to any demolition work.
5. Unless specifically noted or otherwise indicated, all removed or salvaged materials become the property of the Contractor and shall be removed from the site.
6. Adequately protect all of Owner's equipment from damage and malfunctions due to dust and debris caused by work in this contract. Coordinate protection procedures with the Owner's Representative and local building manager.
7. General Contractor is responsible for proper coordination of the work of all trades, and to insure that all openings for conduits and piping are provided for and properly located, coordinate with subcontractors.
8. All cutting of concrete or masonry shall be performed with carbide-tipped power driven tools. All cuts shall be square and true.
9. Remove all exposed abandoned electrical and mechanical equipment. Abandoned piping and conduit may be left in place if concealed behind existing surfaces. Cap all abandoned piping.
10. Patch and repair work to match existing adjacent surfaces. Patch all surfaces damaged or disfigured by work under this contract, including holes left by removal of existing items or equipment.
11. General Contractor shall be responsible for maintaining building security at all times.
12. Finish notes may not specifically cover all conditions in the building, however, they shall be used as a standard guide for similar conditions.
13. General Contractor shall coordinate on-site parking with the Sno-Isle Managing Librarian.
14. General Contractor shall coordinate on-site tool and materials storage with the Sno-Isle Managing Librarian.

DRAWING INDEX

	ARCHITECTURAL
A-1	SITE PLAN, FLOOR PLAN, ELEVATIONS
A-2	CANOPY FRAMING PLAN, DETAILS SECTIONS
A-2	MISC. DETAILS

SALASO'BRIEN
10202 Fifth Avenue NE, Suite 300
Seattle, WA 98125
p. 206.547.1940 | f. 206.547.8212
salasobrien.com

KORD S KURISU
ARCHITECT
P.O. BOX 92
MUKILTEO, WASHINGTON 98275
(425) 870-0308

CONSULTANT

PROFESSIONAL SEAL

5151 REGISTERED ARCHITECT
KORD S KURISU
STATE OF WASHINGTON

COPYRIGHT NOTICE
THIS DRAWING WAS PREPARED FOR USE ON A SPECIFIC SITE CONTEMPORANEOUSLY WITH ITS ISSUE DATE AND IT IS NOT SUITABLE FOR USE ON A DIFFERENT PROJECT SITE OR AT A LATER TIME. USE OF THIS DRAWING FOR REFERENCE OR EXAMPLE ON ANOTHER PROJECT REQUIRES THE SERVICES OF PROPERLY LICENSED ARCHITECTS AND ENGINEERS. REPRODUCTION OF THIS DRAWING FOR REUSE ON ANOTHER PROJECT IS NOT AUTHORIZED AND MAY BE CONTRARY TO THE LAW

ISSUE SETS

ISSUE	DATE
BID SET	10/19/20

REVISIONS

NO.	DATE	DESCRIPTION

SNO-ISLE LIBRARIES
CLINTON LIBRARY
NEW ENTRY CANOPY

4781 DEER LAKE ROAD
CLINTON, WASHINGTON

PROJECT MANAGER:

CHECKED BY: KSK
DRAWN BY: KSK
DOCUMENT DATE: 10/19/20

SHEET NAME: SITE & FLOOR PLANS

SHEET NO. A-1

OF 3